

Existing Floor Plan

8070

1294


2736

2744

6310


12100

Crawford's Computer Service
Shop 39, Homeworld Center
Tuggeranong ACT
Anketell St Greenway ACT

 


Scale 1:10

Floor Plan with Benches—Complete

 


Scale 1:10

Electrical Plan

 

AIRCON

AC Head Unit

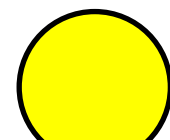

Daylight 150MM LED Downlights 18-24k lumens



Tricolor LED Shop Lights 225 x 110mm recessed



4 outlet power point



2 outlet power point



Lights wiring



Light Switch



Data Points x 3



Emergency exit lights/signs




Spitfire emergency lighting


Elevation—Wall 1 Customer Area (customer perspective) facing toward the back of the shop



Crawford's Computer Service
Shop 39, Homeworld Center
Tuggeranong ACT
Anketell St Greenway ACT

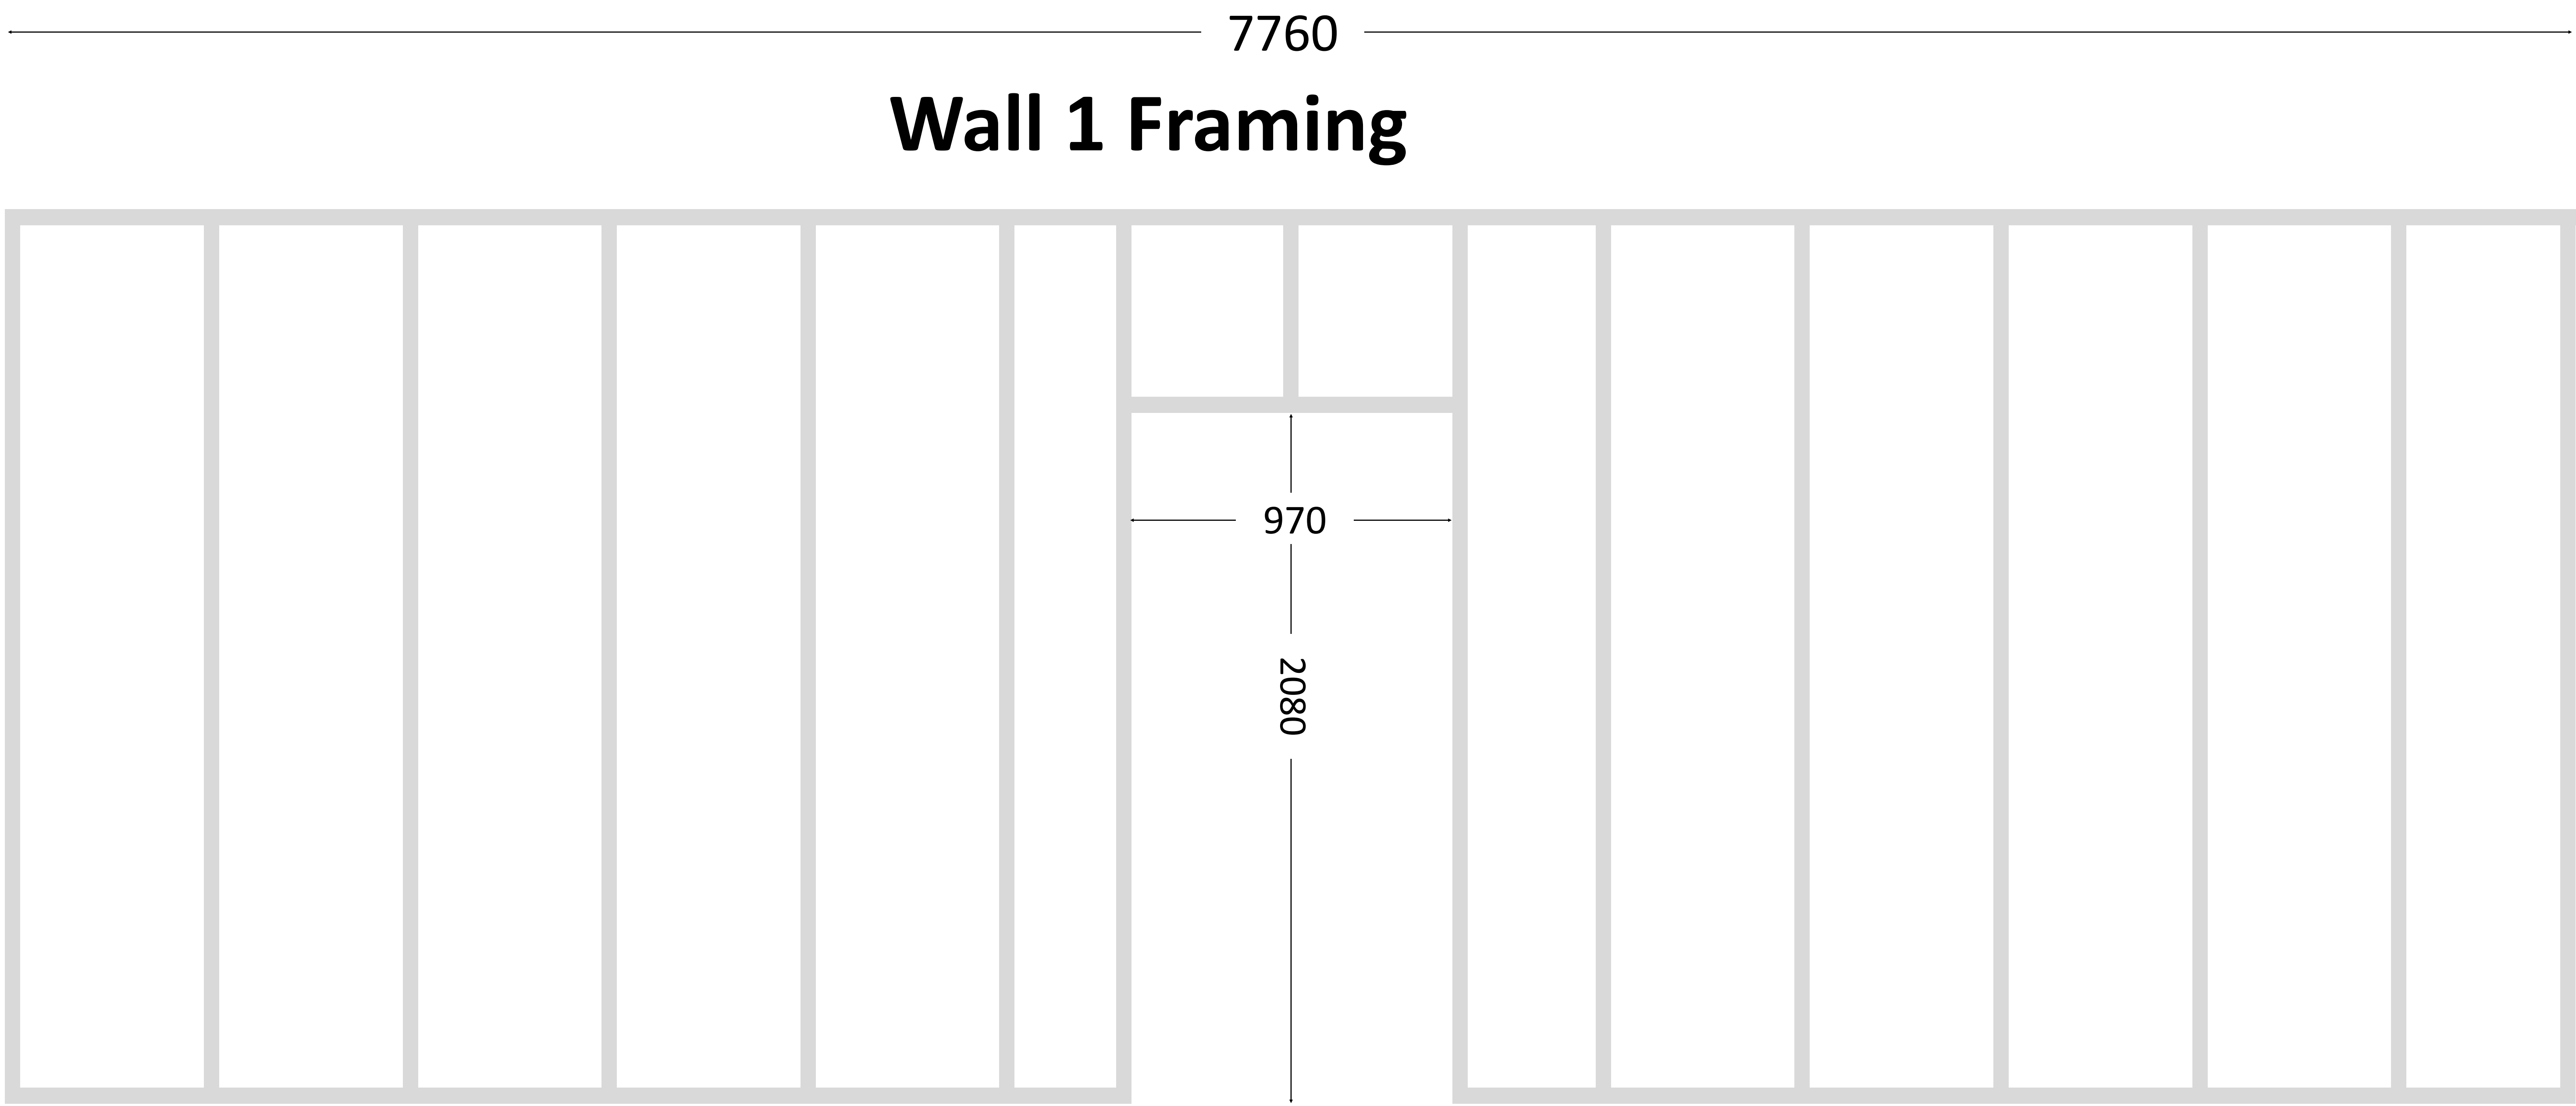


Elevation—Wall 1 Inside Workshop—View looking towards front of shop (workshop side of wall 1)

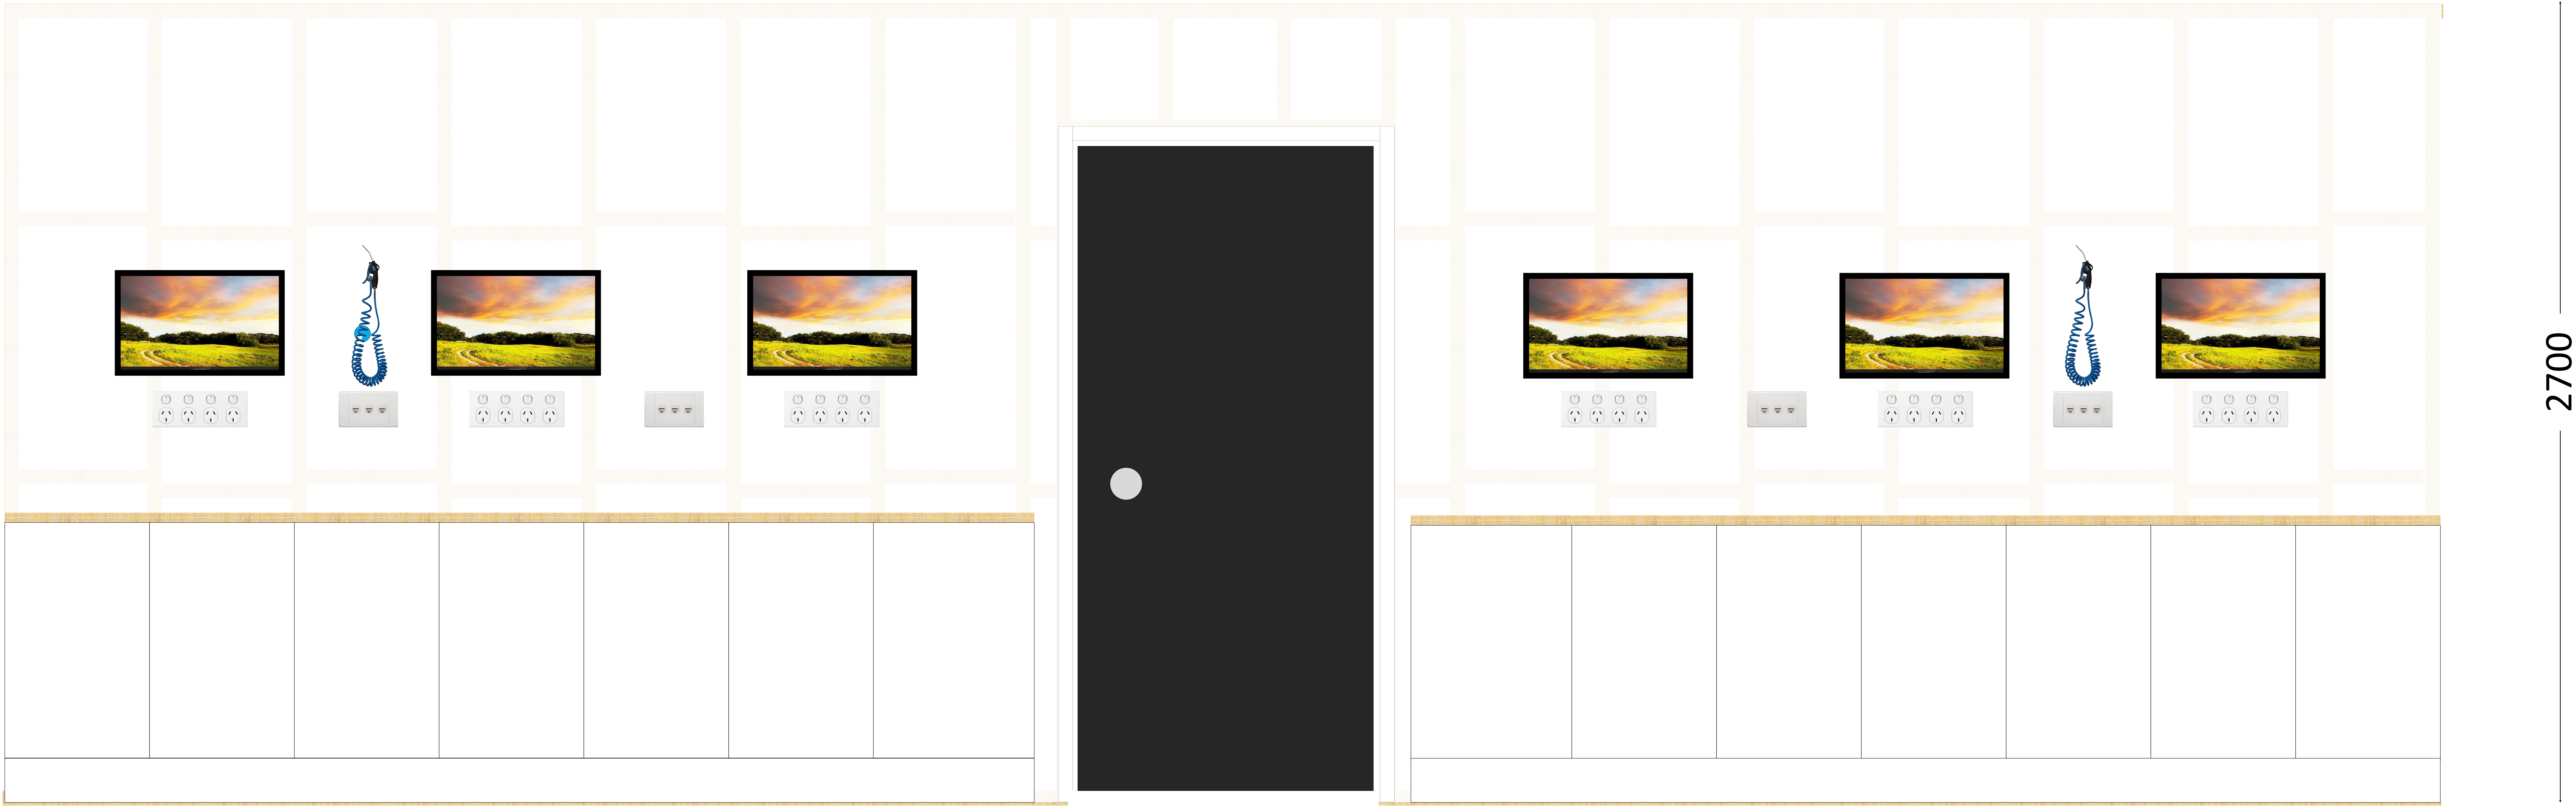


Crawford's Computer Service
Shop 39, Homeworld Center
Tuggeranong ACT
Anketell St Greenway ACT

Elevation—Wall 2 Inside workshop—looking towards rear of shop

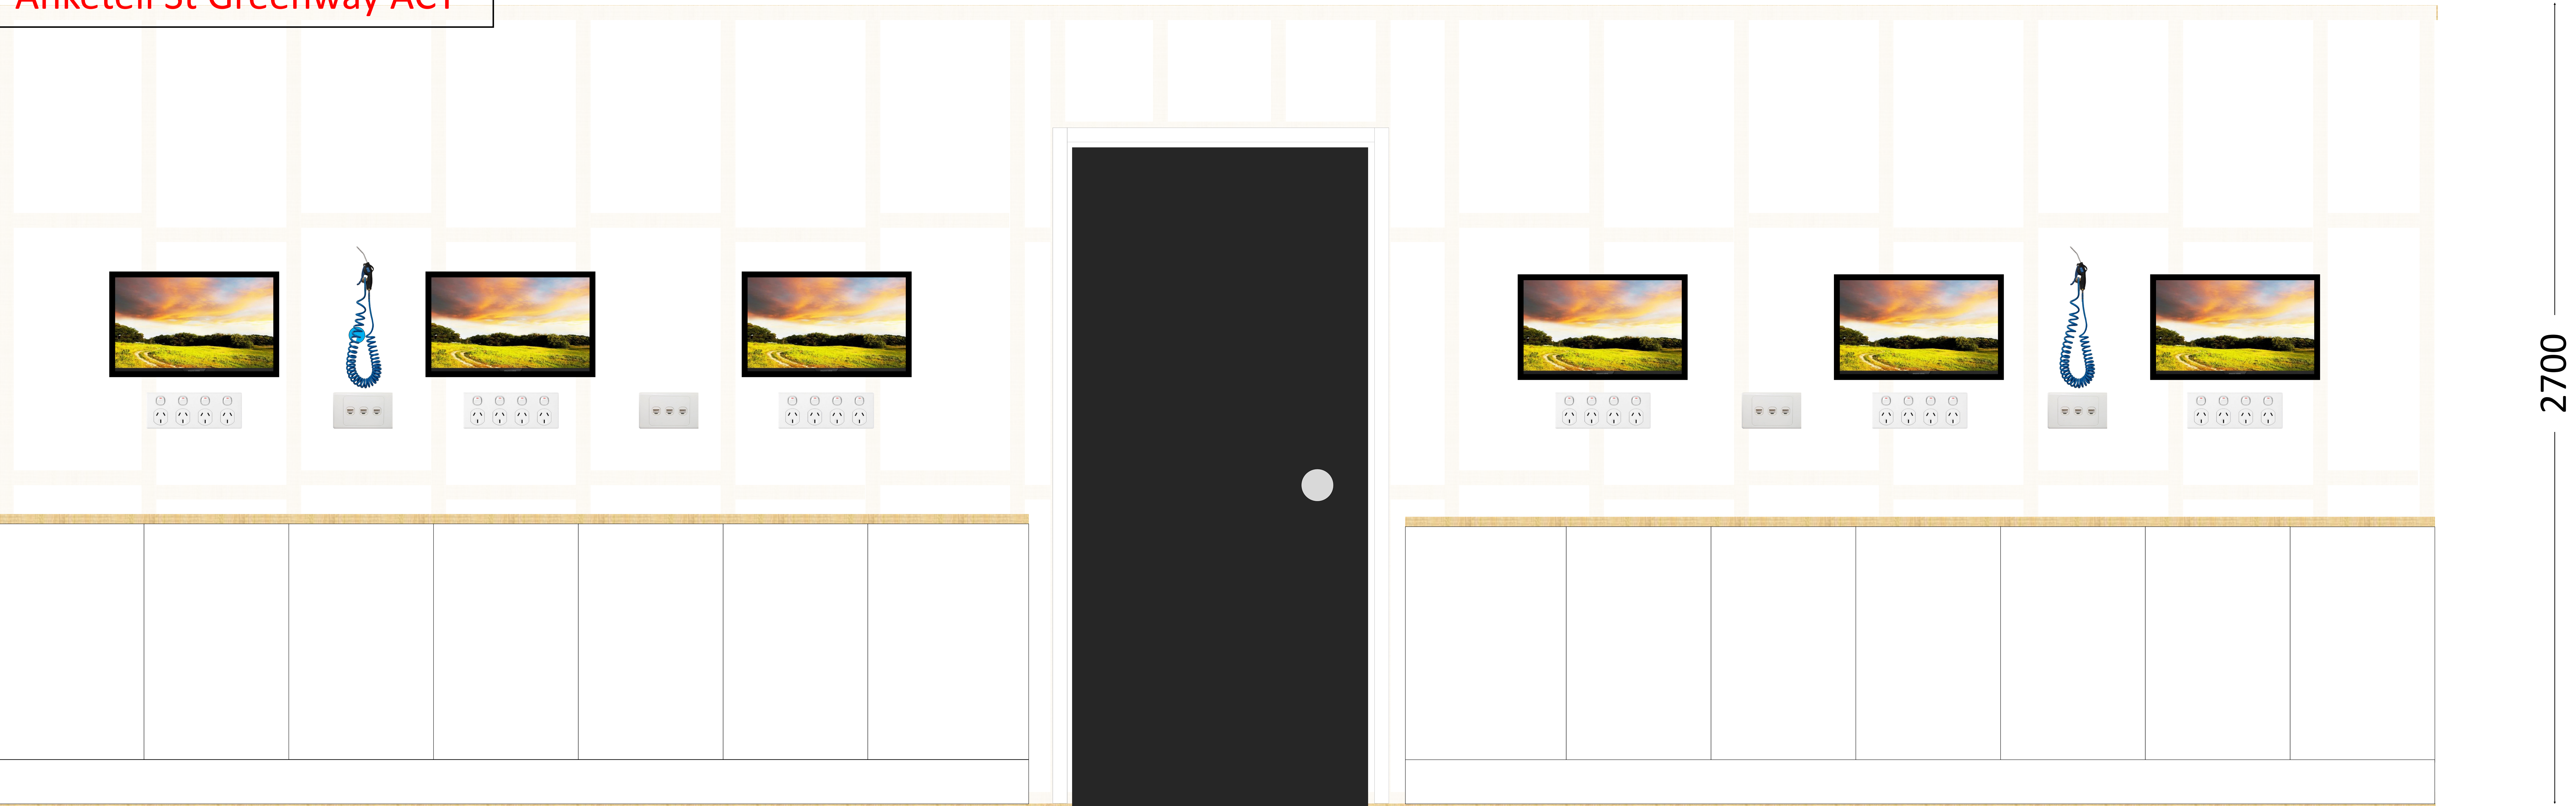

Wall 2 Elevation—Facing towards front of Shop

 

Crawford's Computer Service
Shop 39, Homeworld Center
Tuggeranong ACT
Anketell St Greenway ACT

Current Tenancy Condition prior to hand over

Crawford's Computer Service
Shop 39, Homeworld Center
Tuggeranong ACT
Anketell St Greenway ACT





"COMPUTER REPAIRS" LED letters Top Eave
Crawfords Logo light box top eave

PROPOSED SIGNAGE



CURRENT SHOPFRONT

Crawford's Computer Service
Shop 39, Homeworld Center
Tuggeranong ACT
Anketell St Greenway ACT